PSC REF#:283353

Public Service Commission of Wisconsin
RECEIVED: 03/18/16, 8:23:23 AM

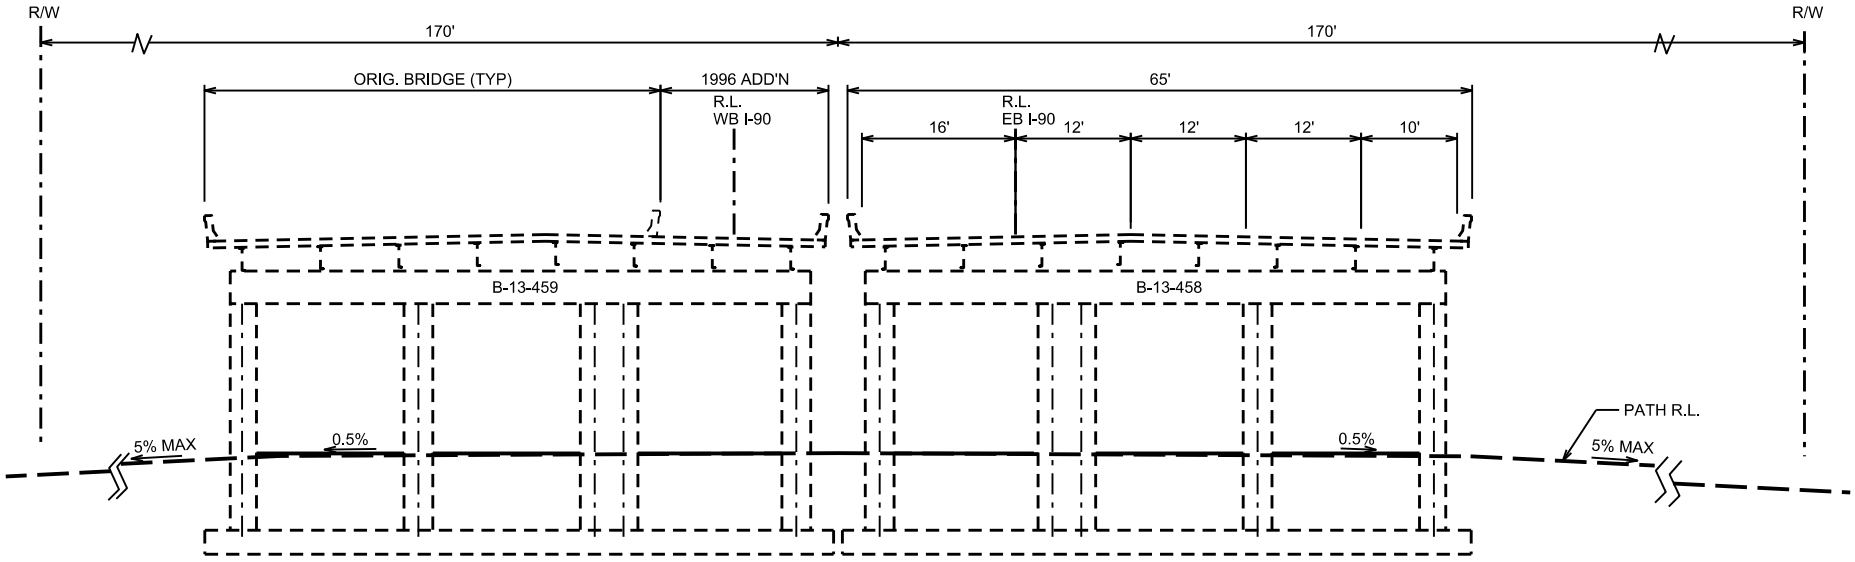

EXISTING TYPICAL SECTION I-39/90
LOOKING SOUTH

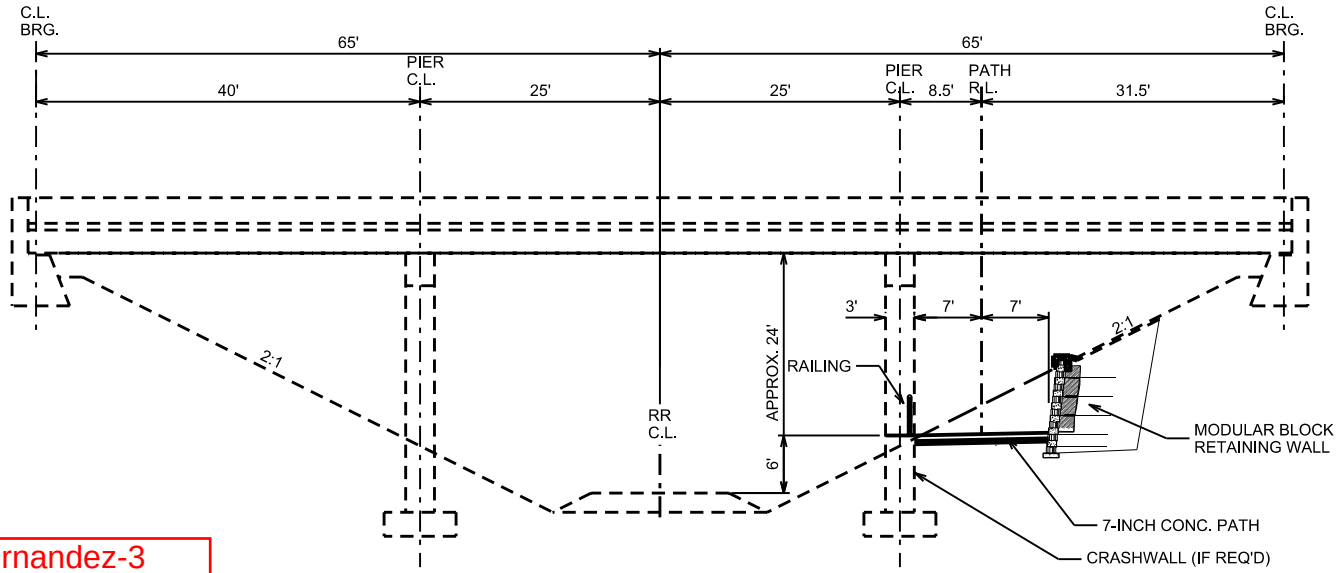

EX.-City-Fernandez-3

EXISTING ELEVATION I-39/90 AND
CAPITAL CITY PATH PROP. TYPICAL
LOOKING EAST

ATTACHMENT 3 SWBP7
WISDOT 2014-18 TAP FINAL APPLICATION
EXISTING TYPICAL SECTION & ELEVATION

M:\DESIGN\Projects\53W1242\Streets\Working\TAP2014\CapCityTypicalforTAP2014.dgn